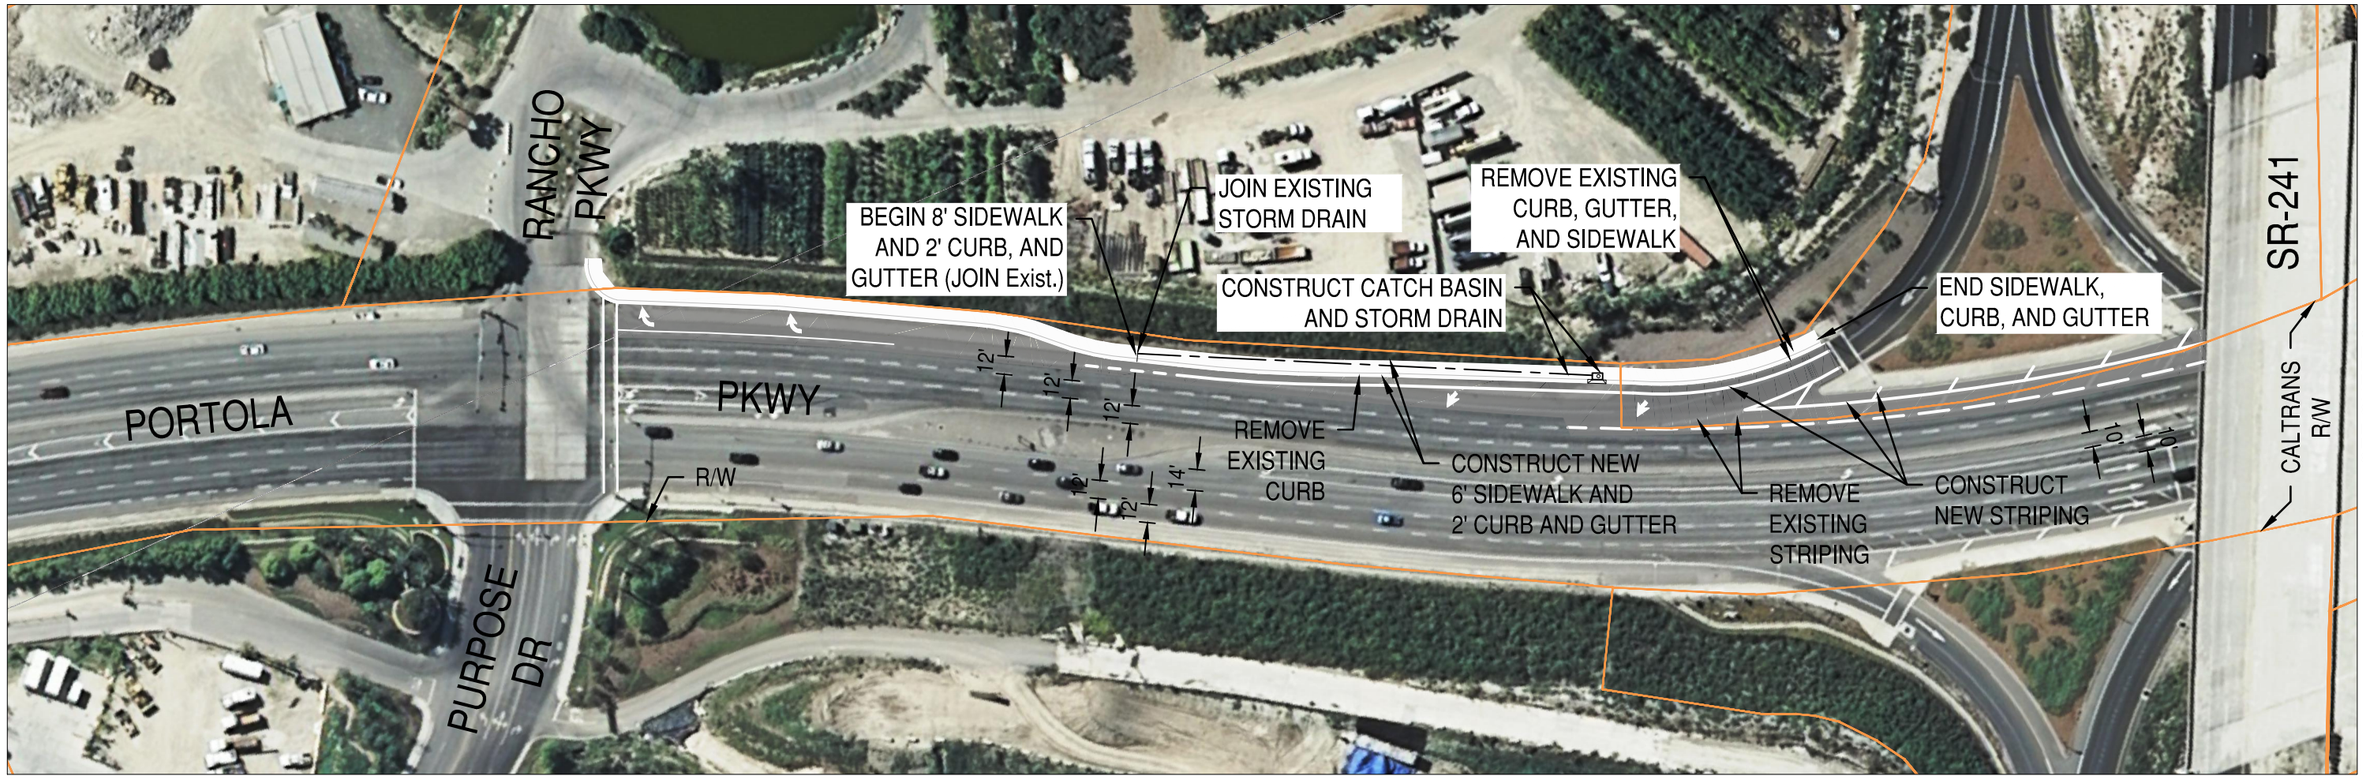

CITY OF LAKE FOREST
PORTOLA PARKWAY WIDENING IMPROVEMENTS
(GLENN RANCH ROAD TO RANCHO PARKWAY)

SHEET 1 OF 2

ANDERSON·PENNA
·PARTNERS IN PROJECT DELIVERY·

0 50 100 200

SCALE: 1" = 100'

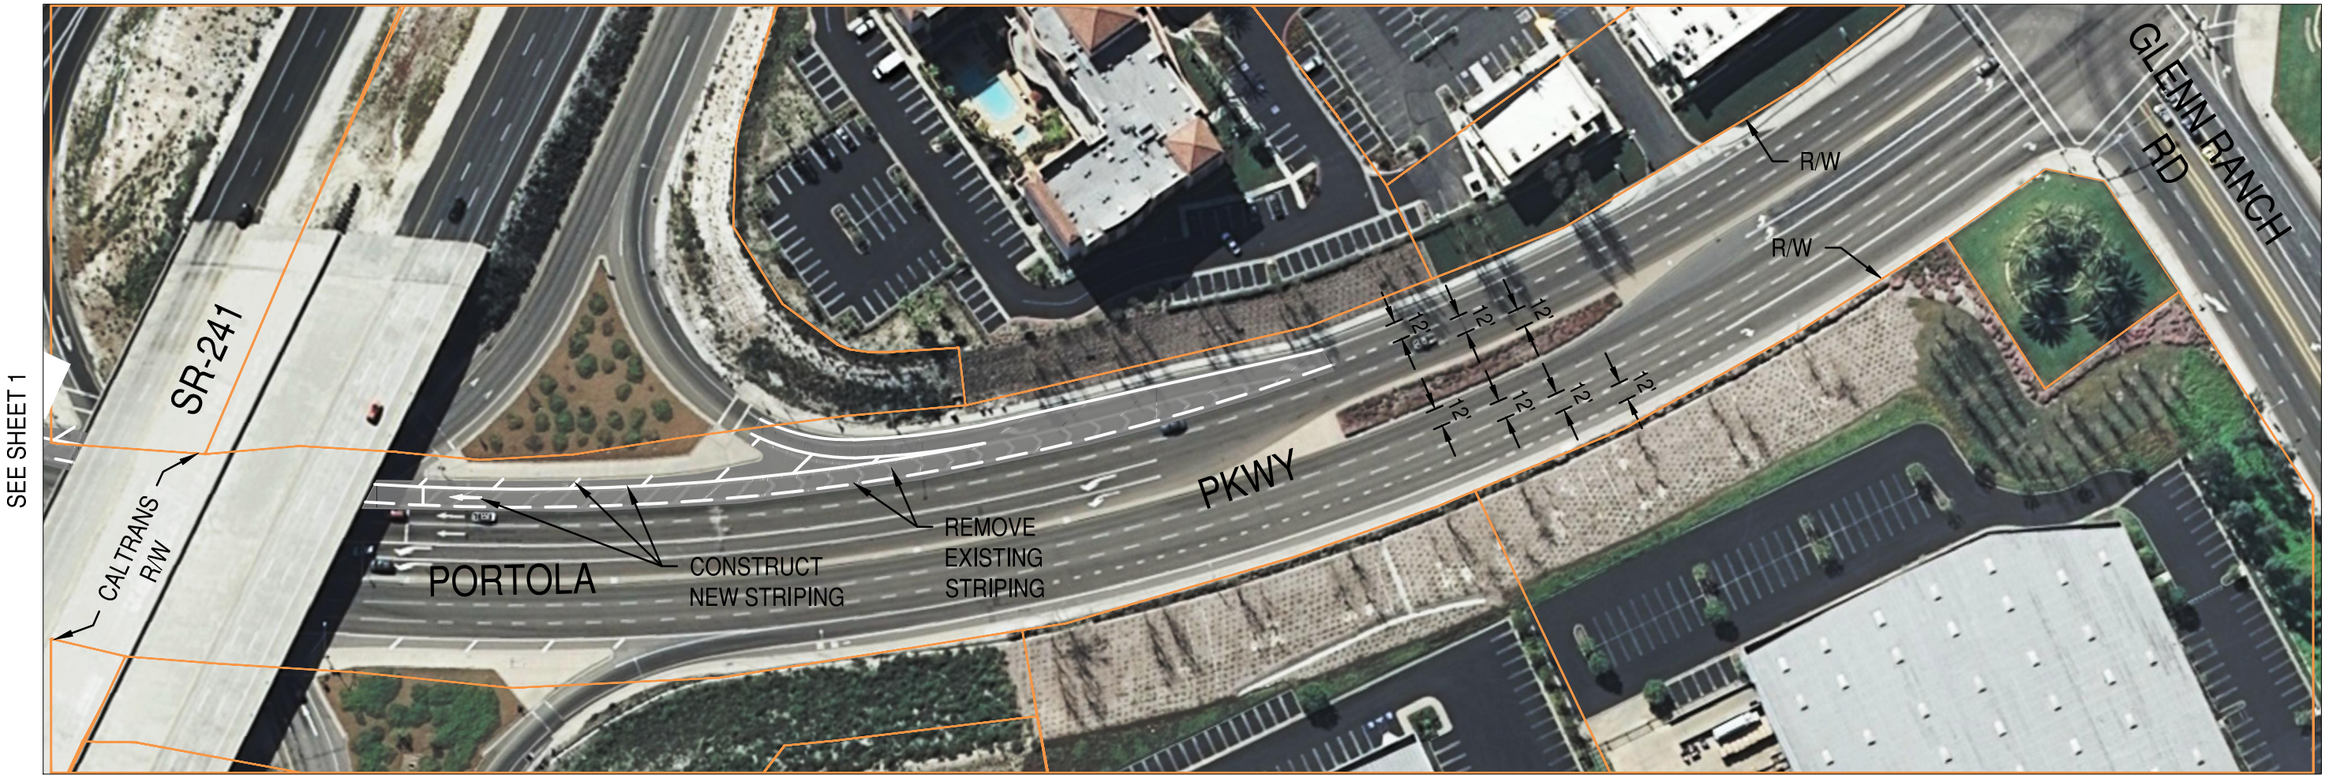

CITY OF LAKE FOREST
PORTOLA PARKWAY WIDENING IMPROVEMENTS
(GLENN RANCH ROAD TO RANCHO PARKWAY)

SHEET 2 OF 2

ANDERSON·PENNA
· PARTNERS IN PROJECT DELIVERY ·

0 50 100 200

SCALE: 1" = 100'