GRAPHIC SCALES: 1/16" = 1'-0" (0, 5', 50') | 1/8" = 1'-0" (0, 5', 25') | 1/4" = 1'-0" (0, 1', 12') | 1/2" = 1'-0" (0, 1', 6') | 3/4" = 1'-0" (0, 4') | 1" = 1'-0" (0, 1', 3') | 1-1/2" = 1'-0" (0, 2') | 3" = 1'-0" (0, 1')

IF THIS SHEET IS NOT 30"x42" , IT IS A REDUCED PRINT - SCALE ACCORDINGLY

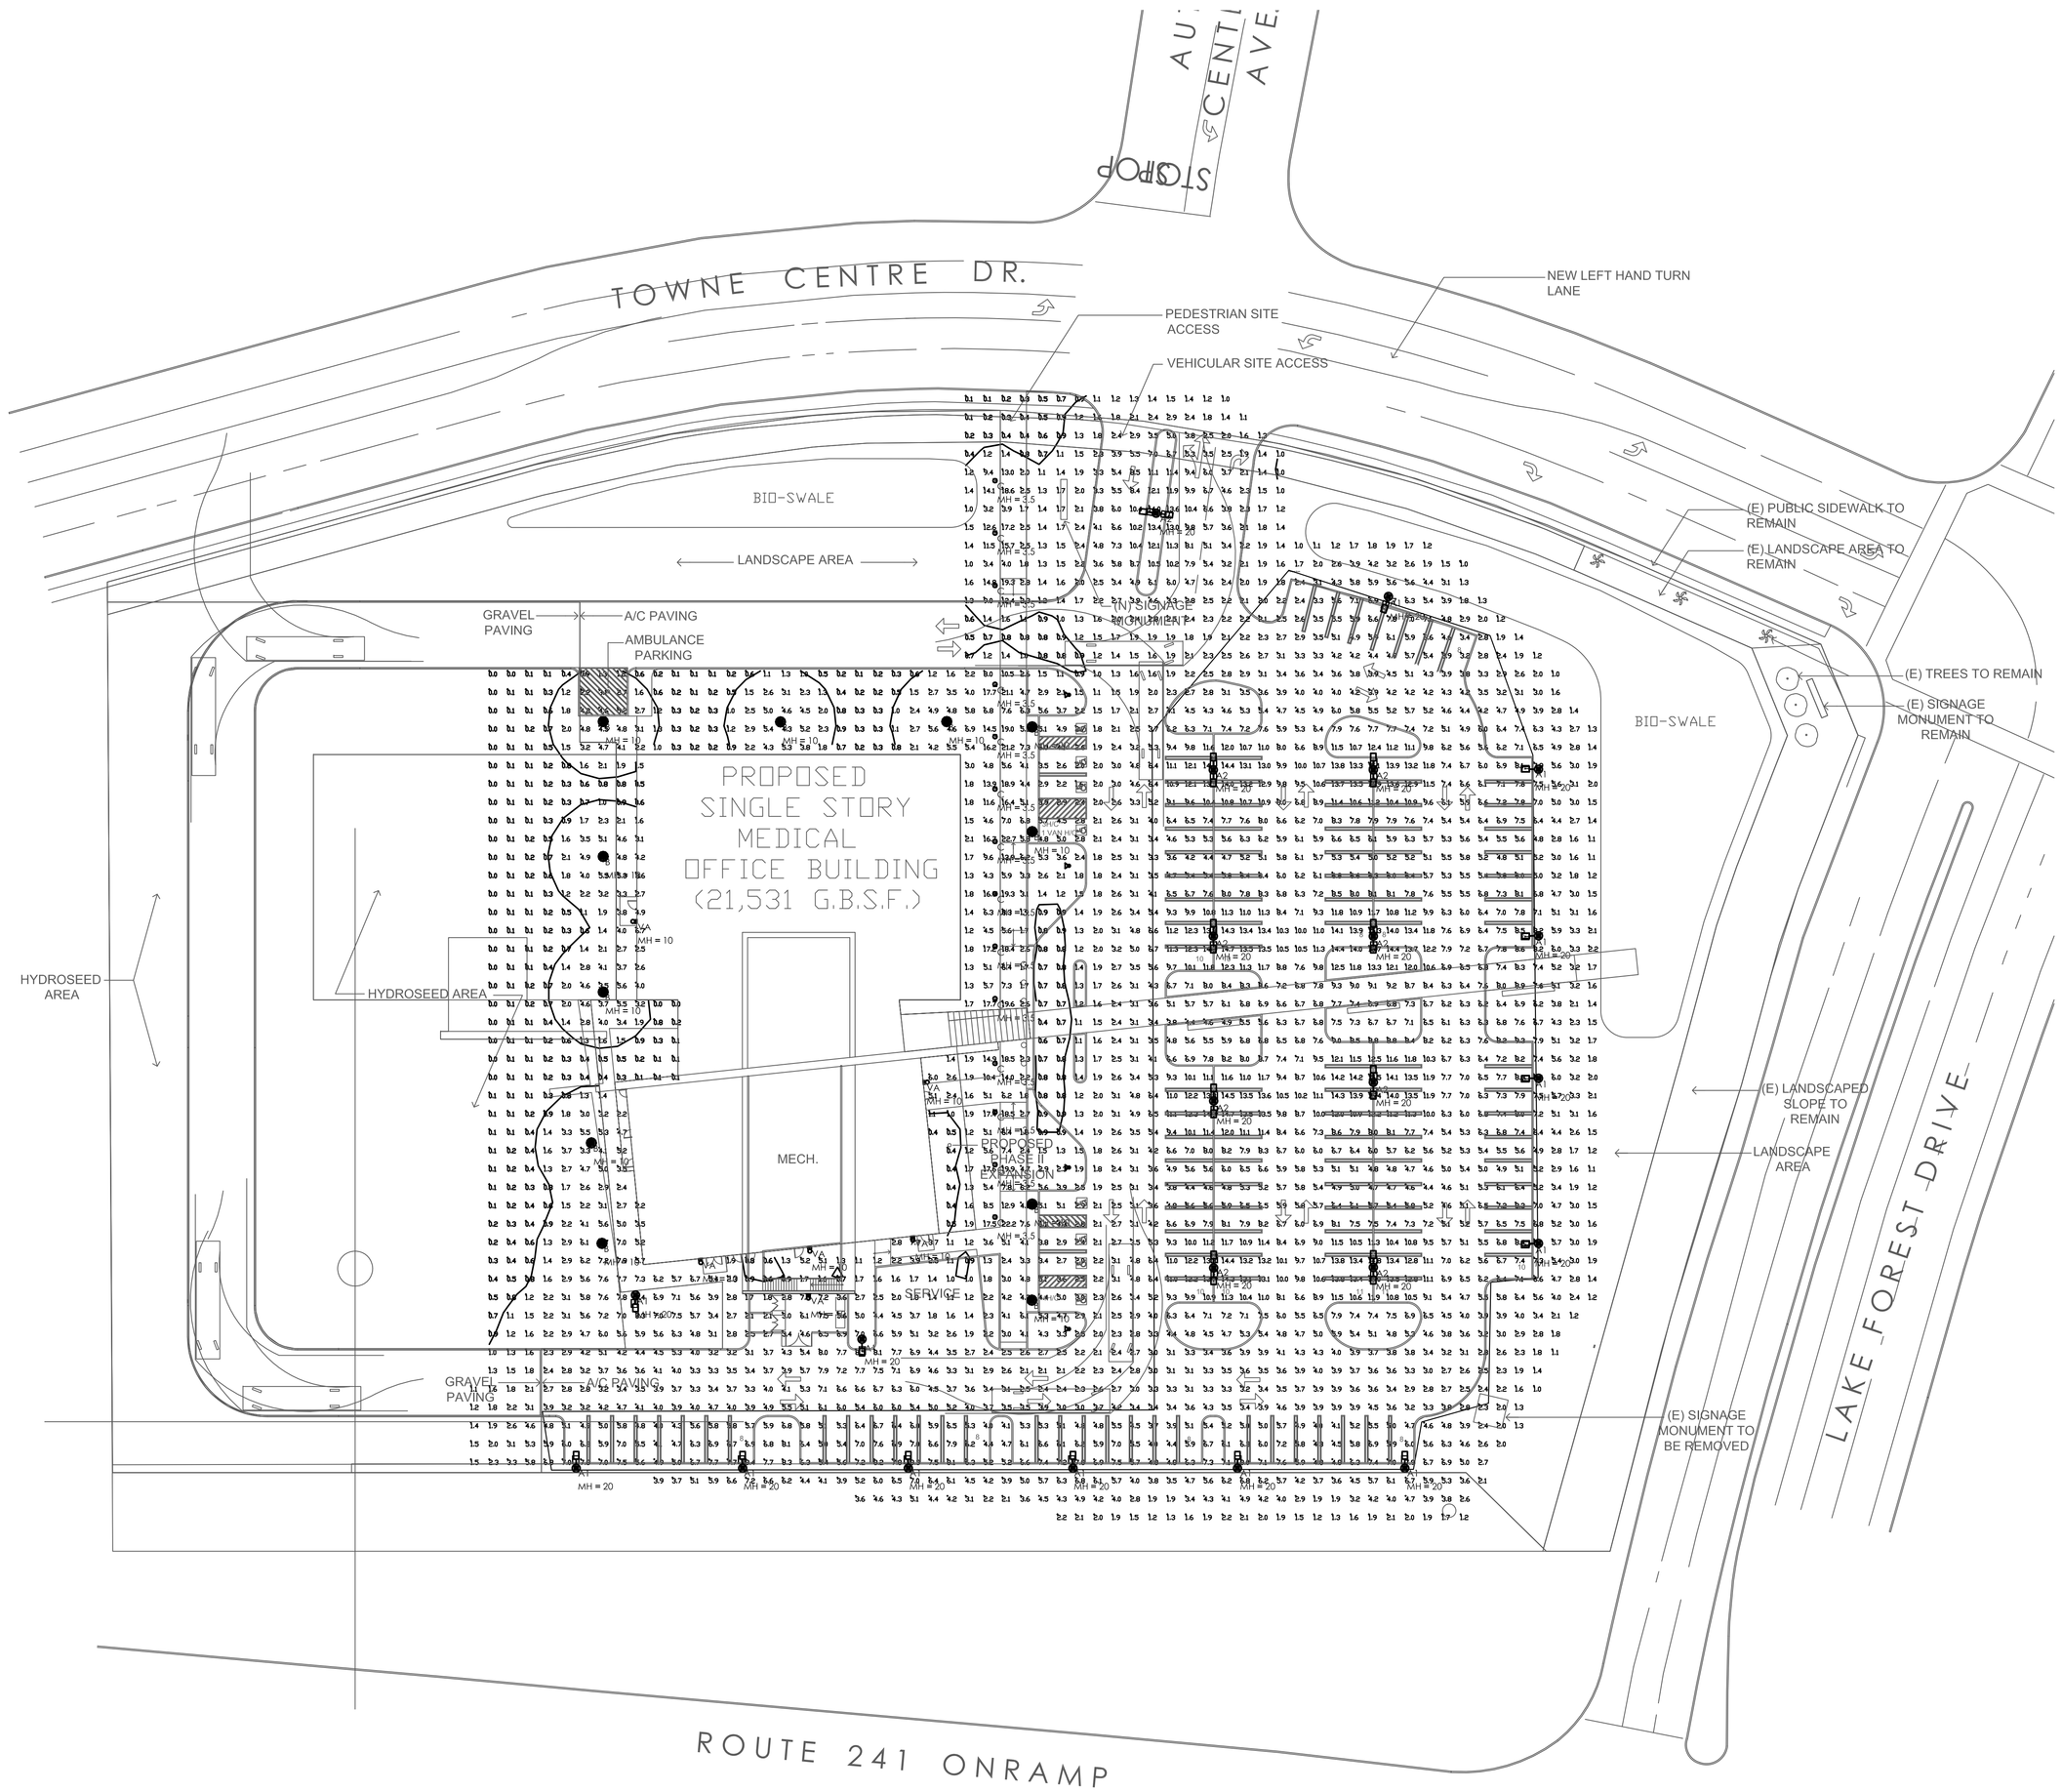

SITE PHOTOMETRICS PLAN

SCALE 1/32"=1'-0" (1)

GENERAL NOTES

KEY NOTES

KAISER PERMANENTE®

National Facilities Services
Post Office Box 12916
Oakland, California 94604

Revisions

No.	Revisions	By	Date	Appr.
-	City of Lake Forest (EA) / Foothill Business Assoc. Submittal		5/10/11	

FRANK R. WEBB architects

8607 Venice Boulevard
Los Angeles, CA 90034
tel: 310•559•4717
fax: 310•559•9174

dpb engineers, inc.
consulting electrical engineers
150 El Camino Real, Suite 106
Tustin, Ca. 92780
T:(714) 730-2214 · F:(714) 730-2204
DPB JOB #D11018

This document is the property of the Owner and is not to be used without owner's written permission.

Project Architect Approval:

Architect/Engineer Of Record:

Facility
FOOTHILL RANCH MOB
26882 TOWNE CENTRE DRIVE
LAKE FOREST, CA 92610

Project
FOOTHILL RANCH
MEDICAL
OFFICE BUILDING

Sheet Title
SITE PHOTOMETRICS PLAN

Building ID:		Floor Lev: 01	Section:
Scale	AS SHOWN	KP Proj. No.	H0063
Drwn By	VT	Permit No.	** ******.**
Chckd By	KK	Sheet	E1.10
Issue Date	05/09/11	Of	Sheets