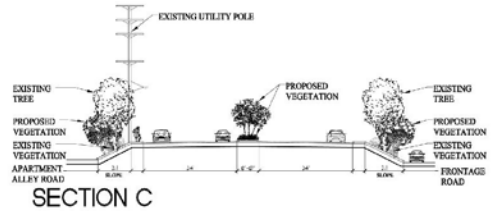

SECTION C

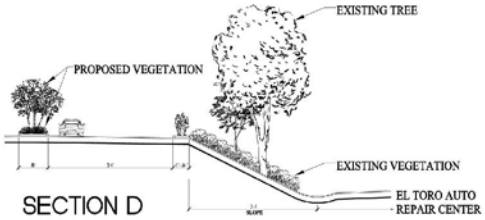

SECTION D

BEFORE 'A'

AFTER 'A'

BEFORE 'B'

AFTER 'B'

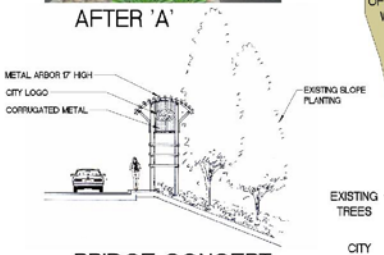

BRIDGE CONCEPT

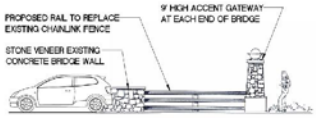

BRIDGE CONCEPT

EXISTING EL TORO RD. AT THE ARBORS

PROPOSED BUS SHELTER OPTION

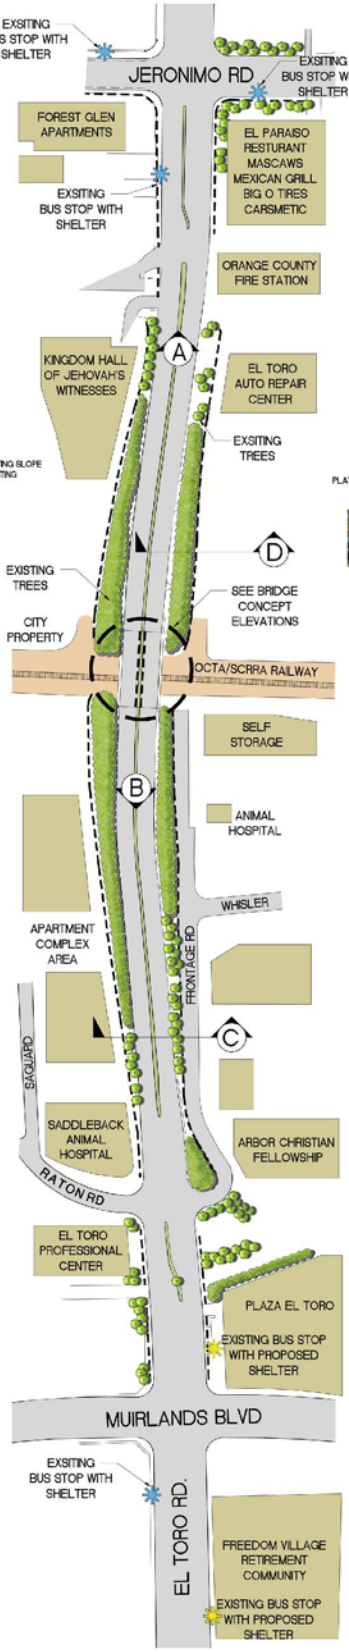

TREES

SHRUBS

FLOWERING SHRUBS

GROUNDCOVERS

PLANT PALETTE

BOTANICAL NAME	COMMON NAME
TREES	
CERCIS OCCIDENTALIS	WESTERN REDBUD
GEIJERA PARVIFOLIA	AUSTRALIAN WILLOW
LAGERSTROEMIA INDICA	CRAPE MYRTLE
PLATANUS ACERIFOLIA 'BLOODGOOD'	LONDON PLANE TREE
RHUS LANCEA	AFRICAN SUMAC
SHRUBS	
AGAVE SP.	AGAVE
CEANOTHUS SP.	WILD LILAC
HEMEROCALIS SP.	DAY LILY
LIMONIUM PEREZI	STATICE
PENNISETUM SETACEUM 'EATON CANYON'	DWARF RED FOUNTAIN GRASS
PHORMIUM TENAX 'BRONZE BABY'	DWARF FLAX
PHOTINIA X FRASERI	PHOTINIA
ROSA SP.	FLOWER CARPET ROSE
ROSMARINUS OFFICINALIS 'HUNTINGTON CARPET'	ROSEMARY
XYLOSMA CONGESTUM	SHINY XYLOSMA
GROUNDCOVERS	
MYOPORUM 'PACIFICUM'	MYOPORUM
SENECIO MANDRALISCAE	NCN
SENECIO SERPENS	PUNK PICKLE
VINCA MINOR	DWARF PERIWINKLE

EXISTING TREE

EXISTING TREES

CITY OF LAKE FOREST DECEMBER 20, 1991

NOVIS LANDSCAPE ARCHITECTURE AND PLANNING

EL TORO ROAD
PRELIMINARY LANDSCAPE PLAN