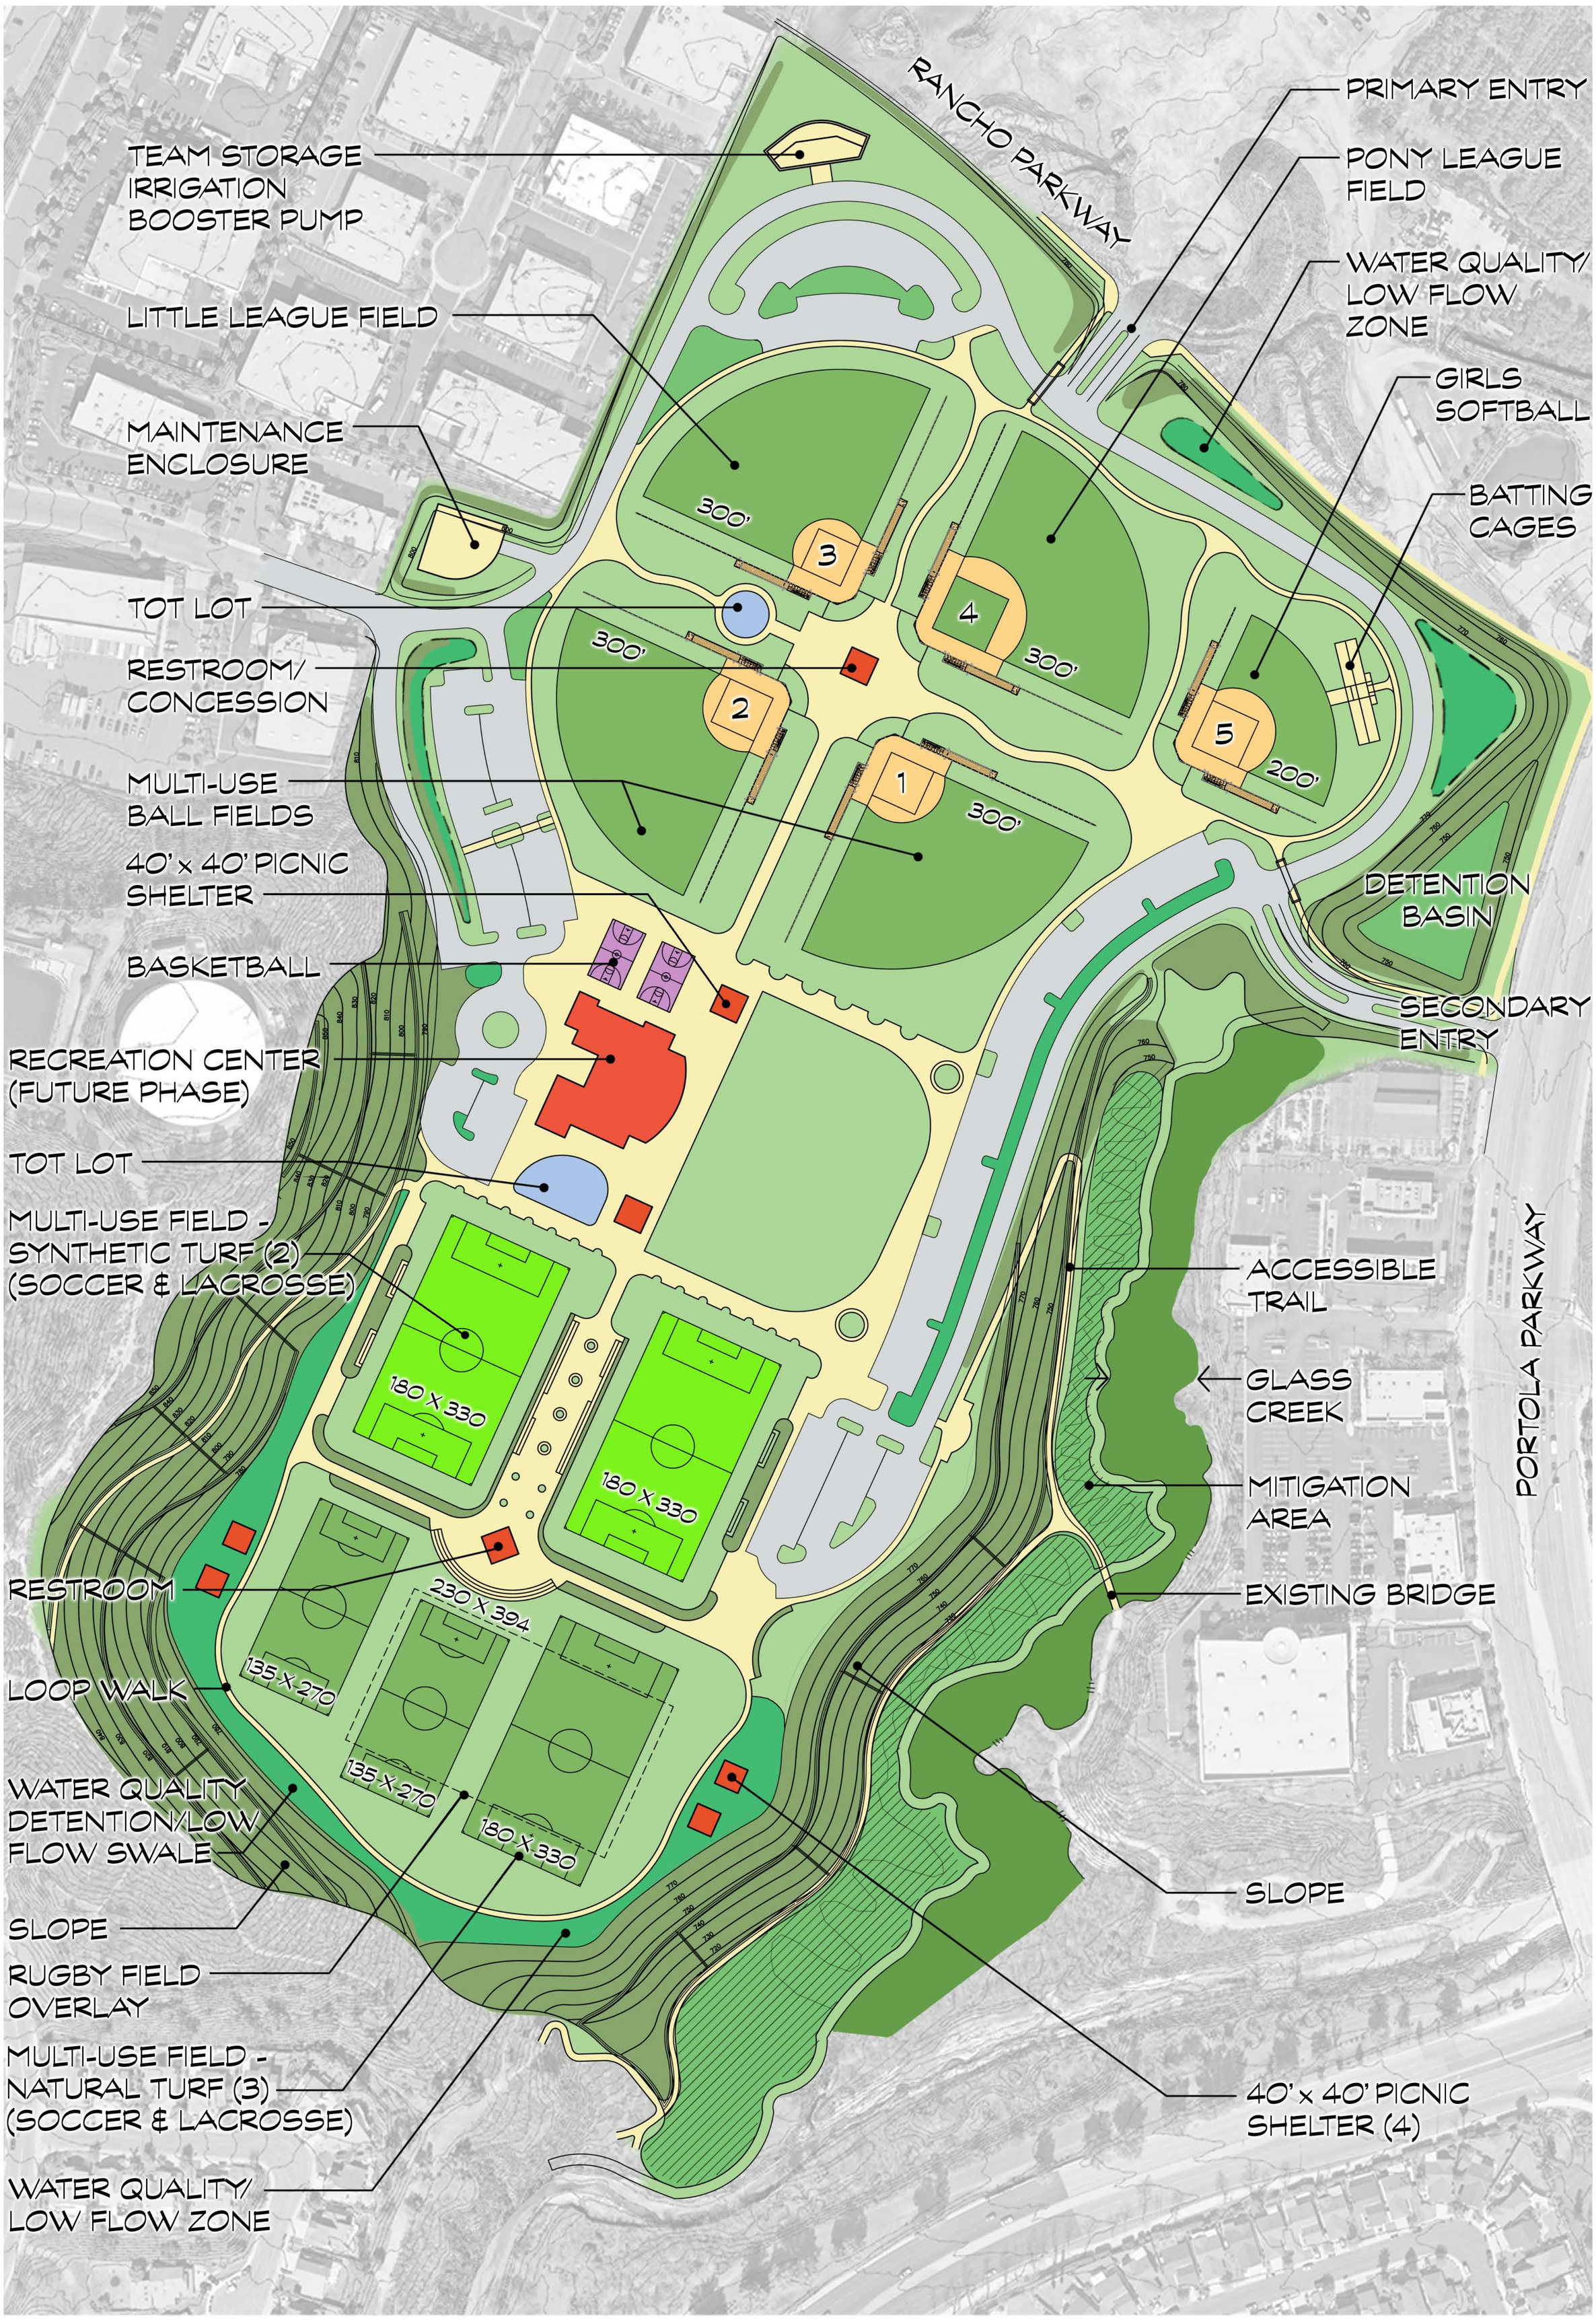

09/06/11

RJM DESIGN GROUP

0 50' 100' 200'

FINAL MASTER PLAN

LAKE FOREST SPORTS PARK

CITY OF LAKE FOREST, CALIFORNIA